



JURASSIC PARK BUILDING PLANS

These plans represent the confidential creations of InGen Inc. You must have signed document 112/4A or you risk prosecution.


INDUSTRIAL SECRETS
DO NOT COPY

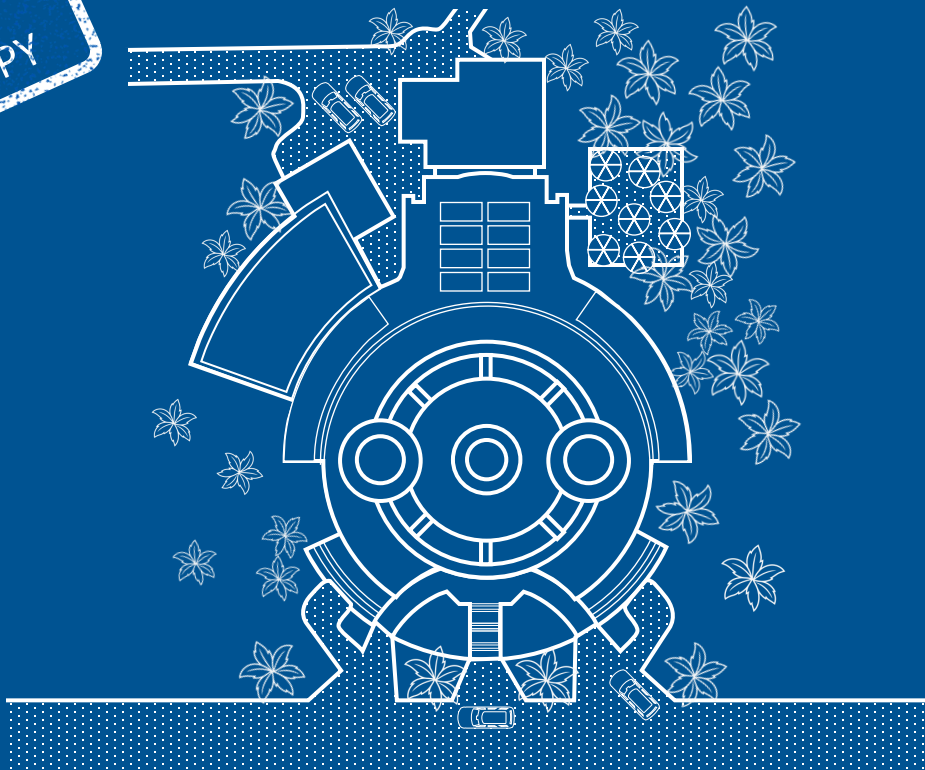


Plan View - Exterior

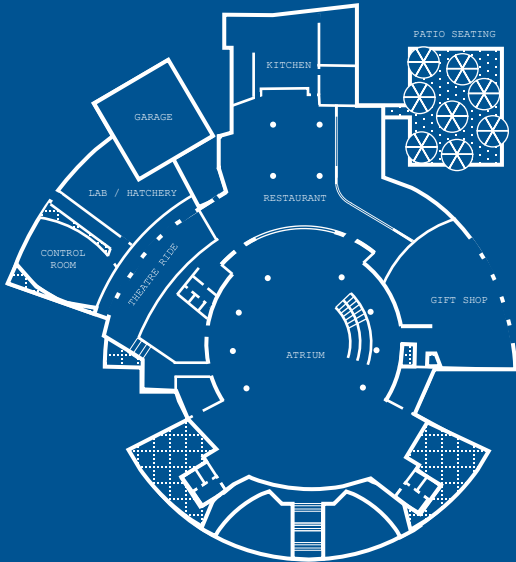

Plan View - Ground Floor

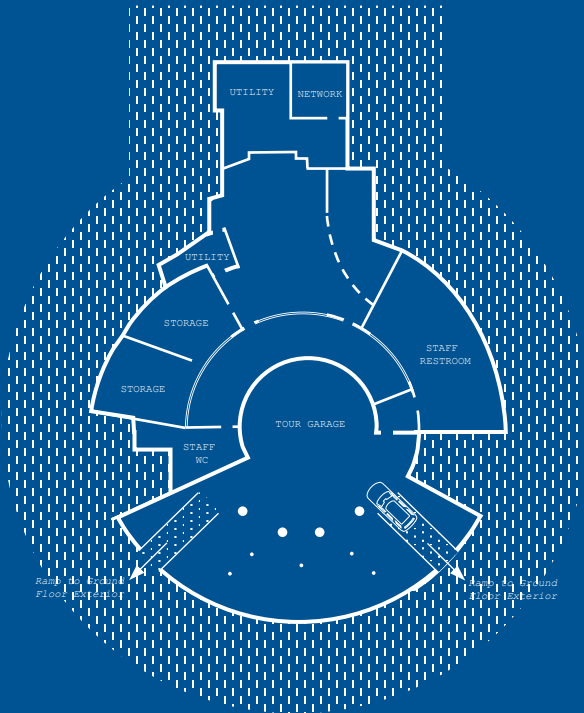

Plan View - Basement

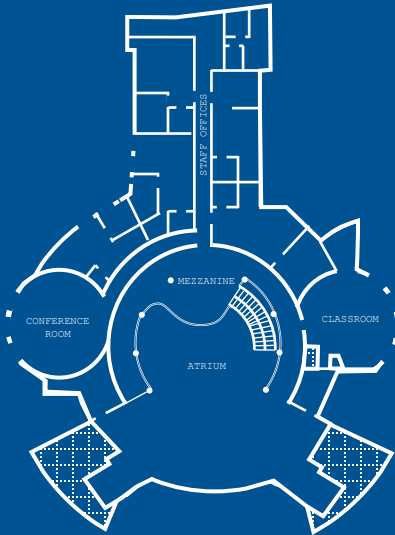

Plan View - First Floor

DUNNING, MURPHY AND ASSOCIATES, NEW YORK

DESIGN PARTNER - RICHARD MURPHY
SENIOR DESIGNER - THEODORE CHEN
ADMIN. PARTNER - SHELDON JAMES

PROJECT: ISLA NUBLAR - VISITOR CENTRE

DRAWING: FLOOR PLAN

SCALE: 1 : 200




DATE: MAY 1, 1988

Sheet Number:

A-1

These plans represent the confidential creations of InGen Inc. You must have signed document 112/4A or you risk prosecution.

INDUSTRIAL SECRETS
DO NOT COPY

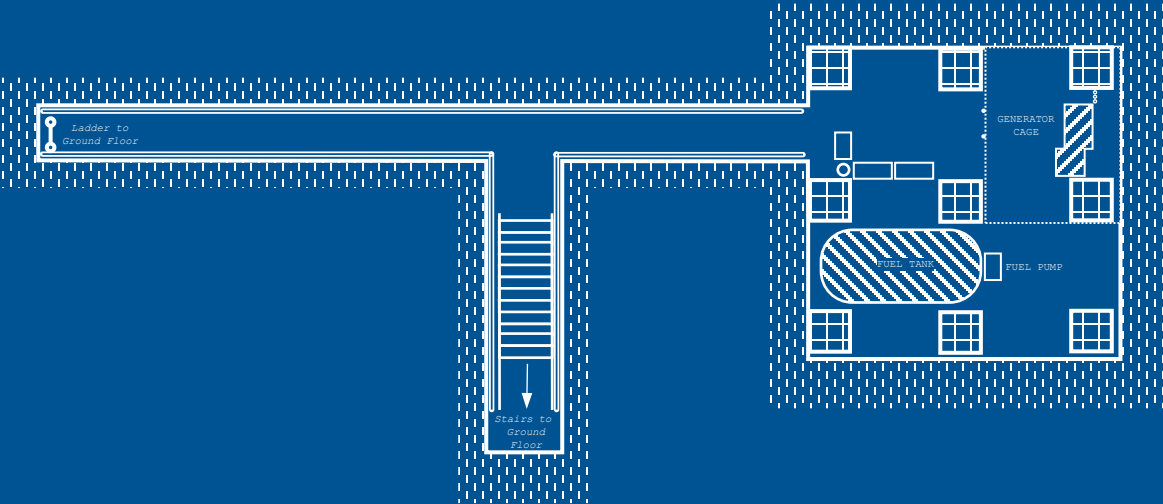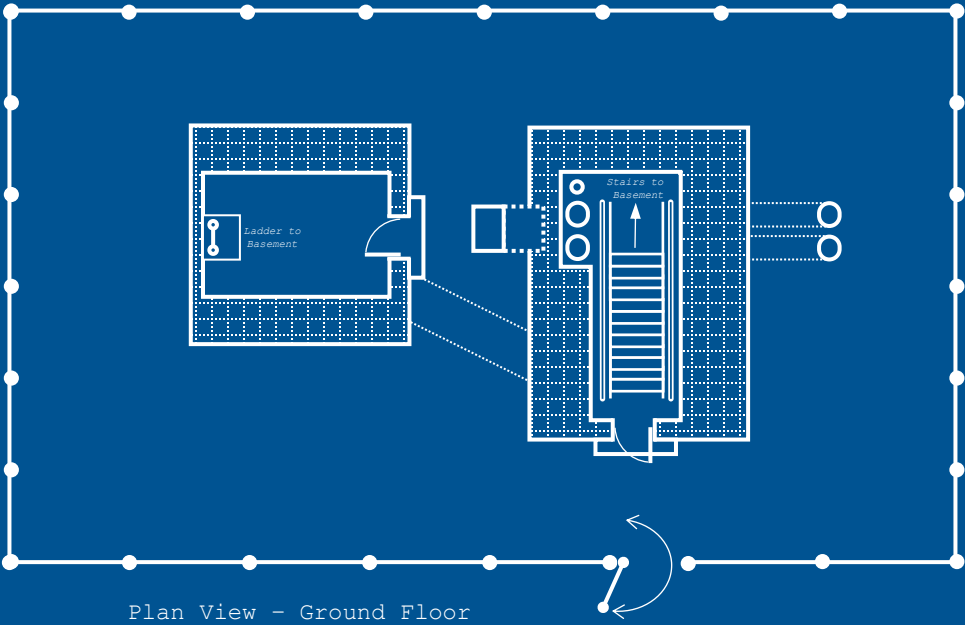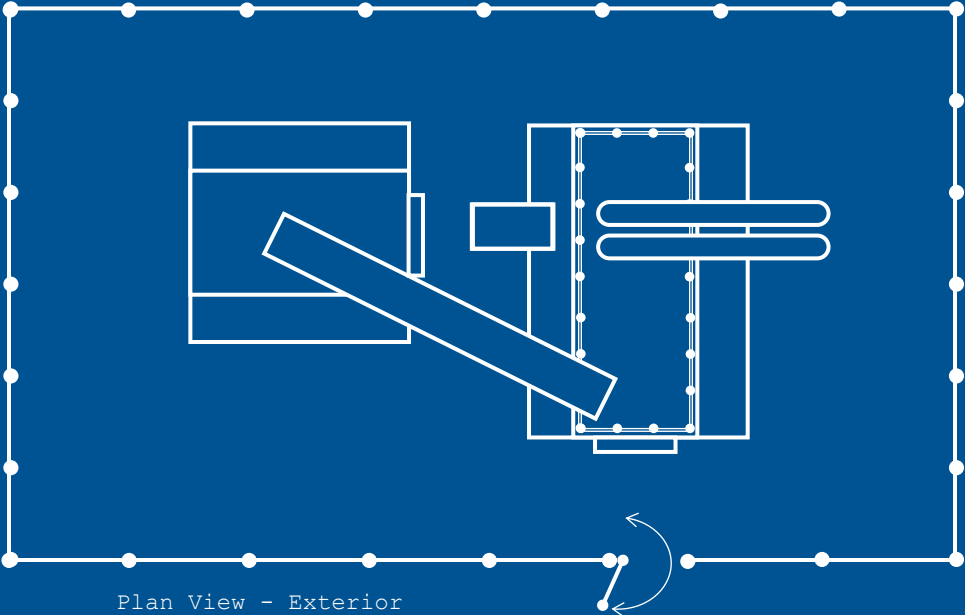


DUNNING, MURPHY AND ASSOCIATES, NEW YORK

DESIGN PARTNER - RICHARD MURPHY
SENIOR DESIGNER - THEODORE CHEN
ADMIN. PARTNER - SHELDON JAMES


PROJECT: ISLA NUBLAR – MAINT. BLDG		Sheet Number: A-2
DRAWING: FLOOR PLAN		
SCALE: 1 : 50		
DATE: MAY 1, 1988		

These plans represent the confidential creations of InGen Inc. You must have signed document 112/4A or you risk prosecution.


INDUSTRIAL SECRETS
DO NOT COPY

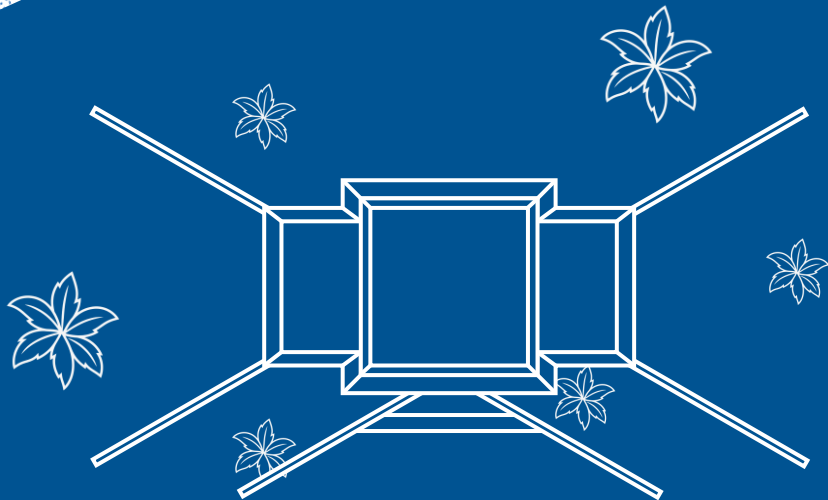

Plan View - Exterior

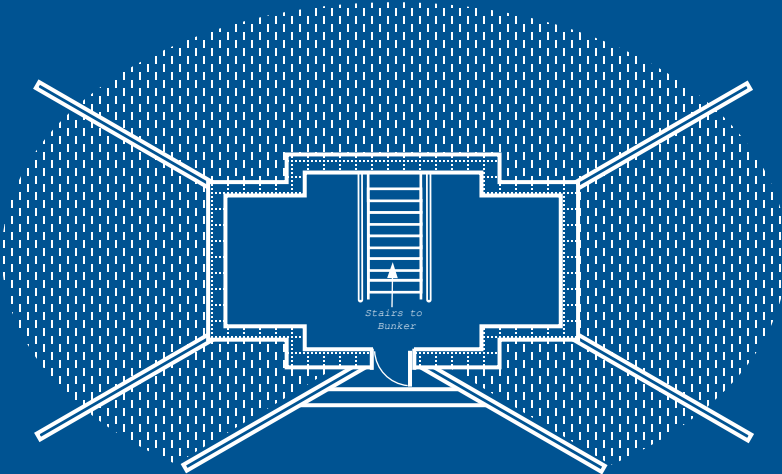

Plan View - Ground Floor

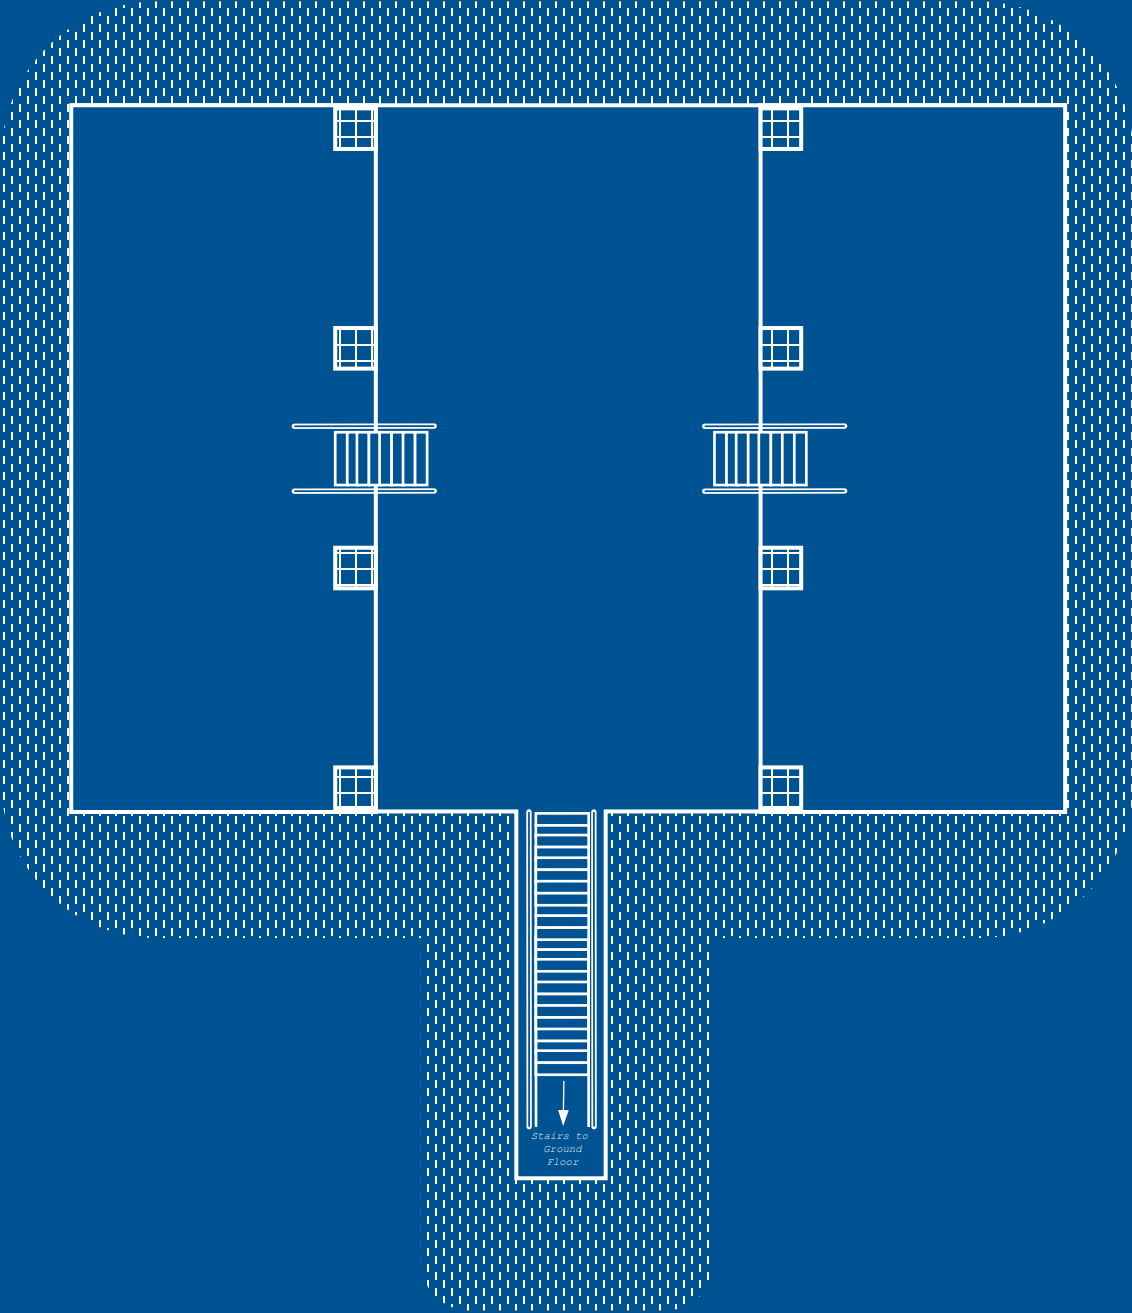


Plan View - Basement


DUNNING, MURPHY AND ASSOCIATES, NEW YORK
DESIGN PARTNER - RICHARD MURPHY SENIOR DESIGNER - THEODORE CHEN ADMIN. PARTNER - SHELDON JAMES

PROJECT: ISLA NUBLAR - EMERG. BUNKER		Sheet Number: A-3
DRAWING: FLOOR PLAN		
SCALE: 1 : 50		
DATE: MAY 1, 1988		

These plans represent the confidential creations of InGen Inc. You must have signed document 112/4A or you risk prosecution.

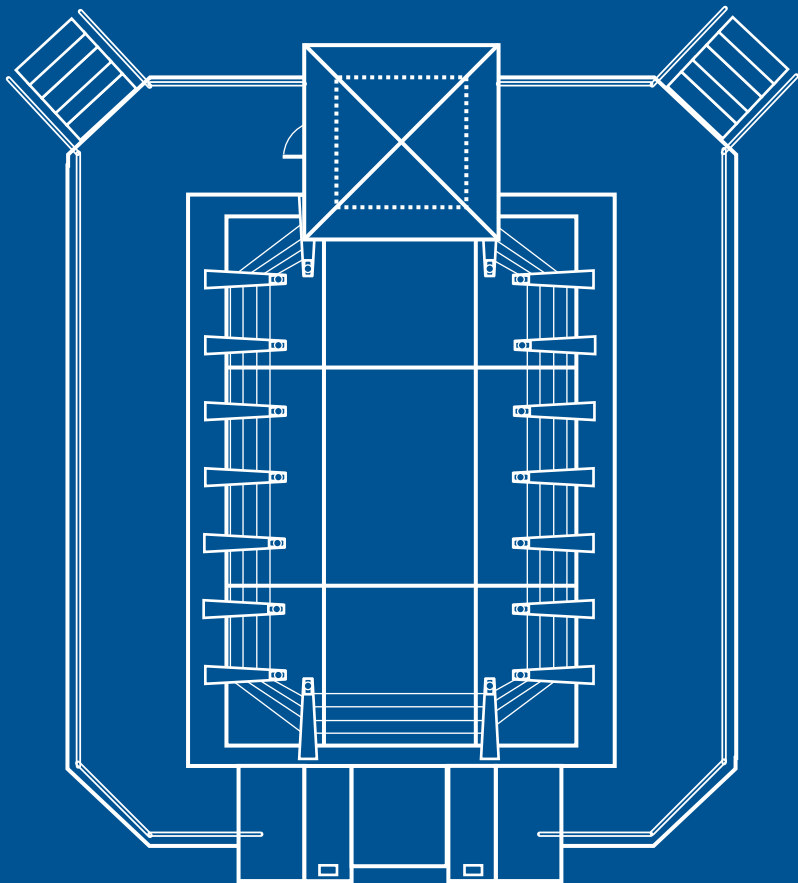

Plan View - Exterior

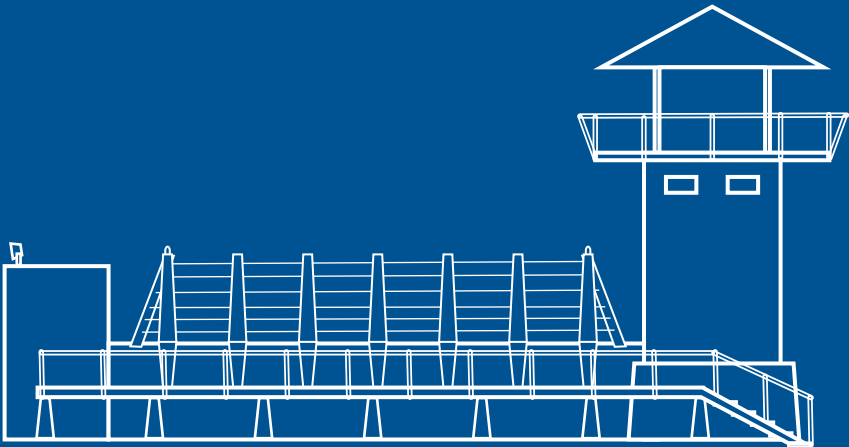

Side Elevation - Exterior

DUNNING, MURPHY AND ASSOCIATES, NEW YORK

DESIGN PARTNER - RICHARD MURPHY
SENIOR DESIGNER - THEODORE CHEN
ADMIN. PARTNER - SHELDON JAMES

PROJECT: ISLA NUBLAR – RAPTOR PEN

DRAWING: FLOOR PLAN

SCALE: 1 : 20


DATE: NOV 1, 1988

Sheet Number:


B-1

These plans represent the confidential creations of InGen Inc. You must have signed document 112/4A or you risk prosecution.

INDUSTRIAL SECRETS
DO NOT COPY

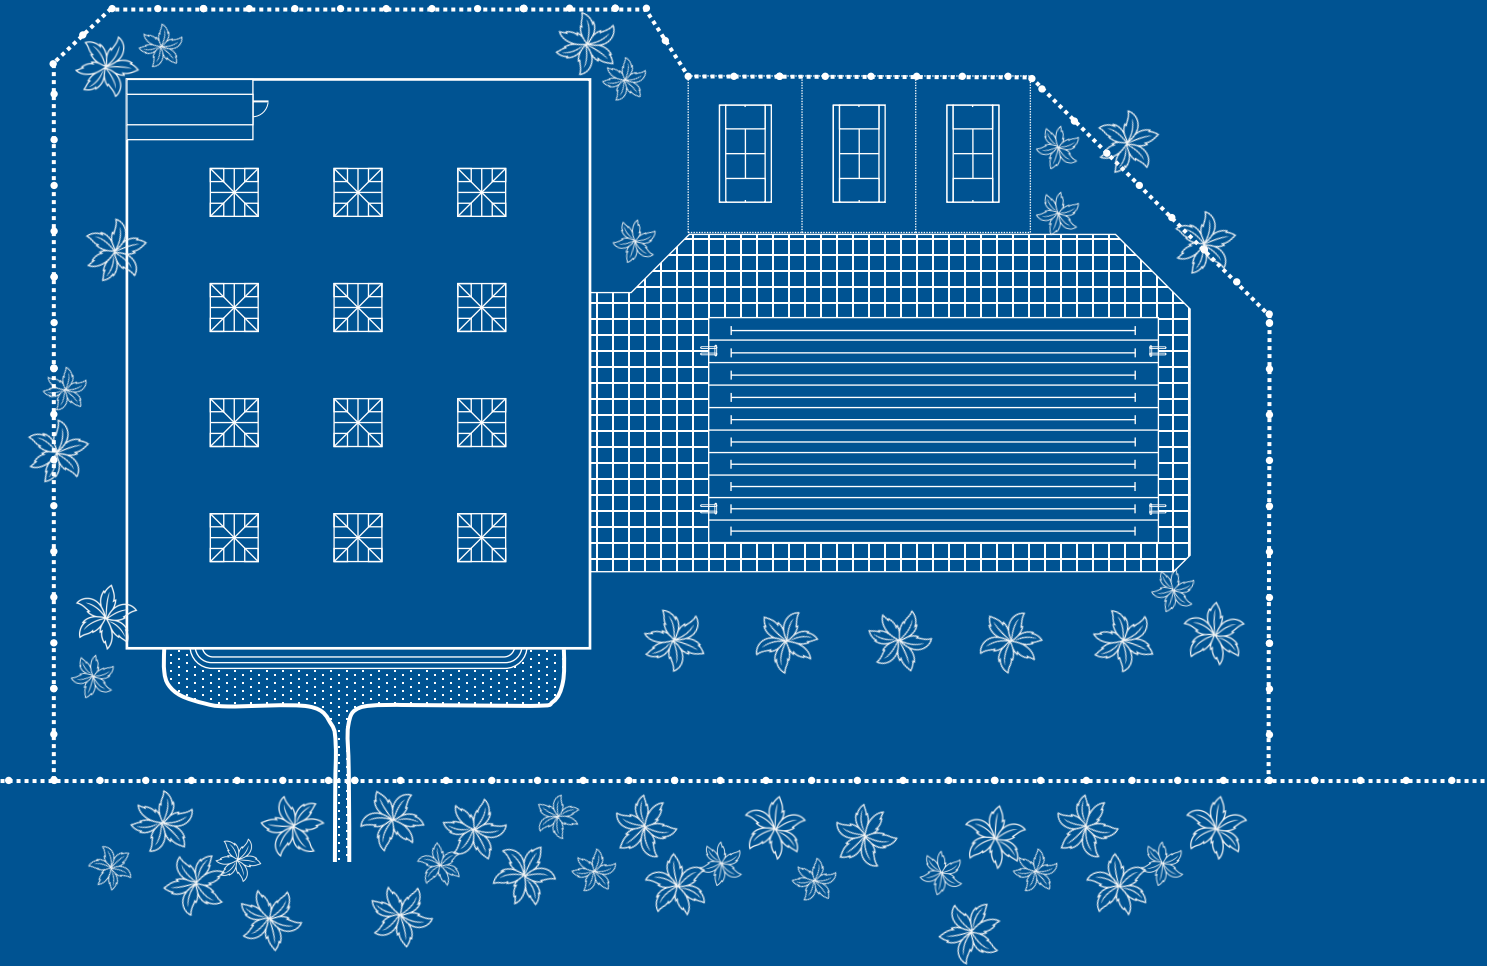

Plan View - Exterior

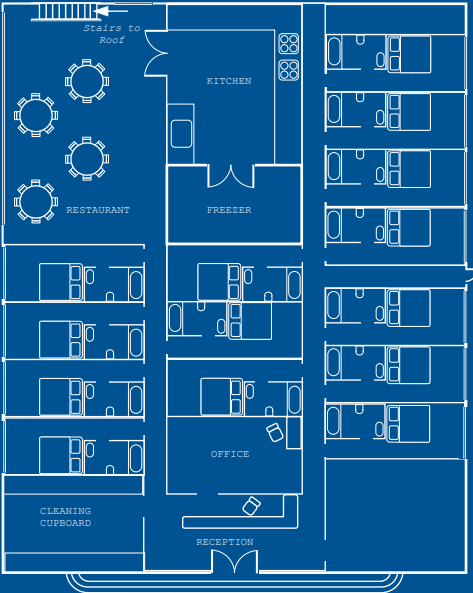

Plan View - Ground Floor

DUNNING, MURPHY AND ASSOCIATES, NEW YORK

DESIGN PARTNER - RICHARD MURPHY
SENIOR DESIGNER - THEODORE CHEN
ADMIN. PARTNER - SHELDON JAMES

PROJECT: ISLA NUBLAR - SAFARI LODGE

DRAWING: FLOOR PLAN


Sheet Number:

SCALE: 1 : 200

A-4

DATE: MAY 1, 1988

These plans represent the confidential creations of InGen Inc. You must have signed document 112/4A or you risk prosecution.

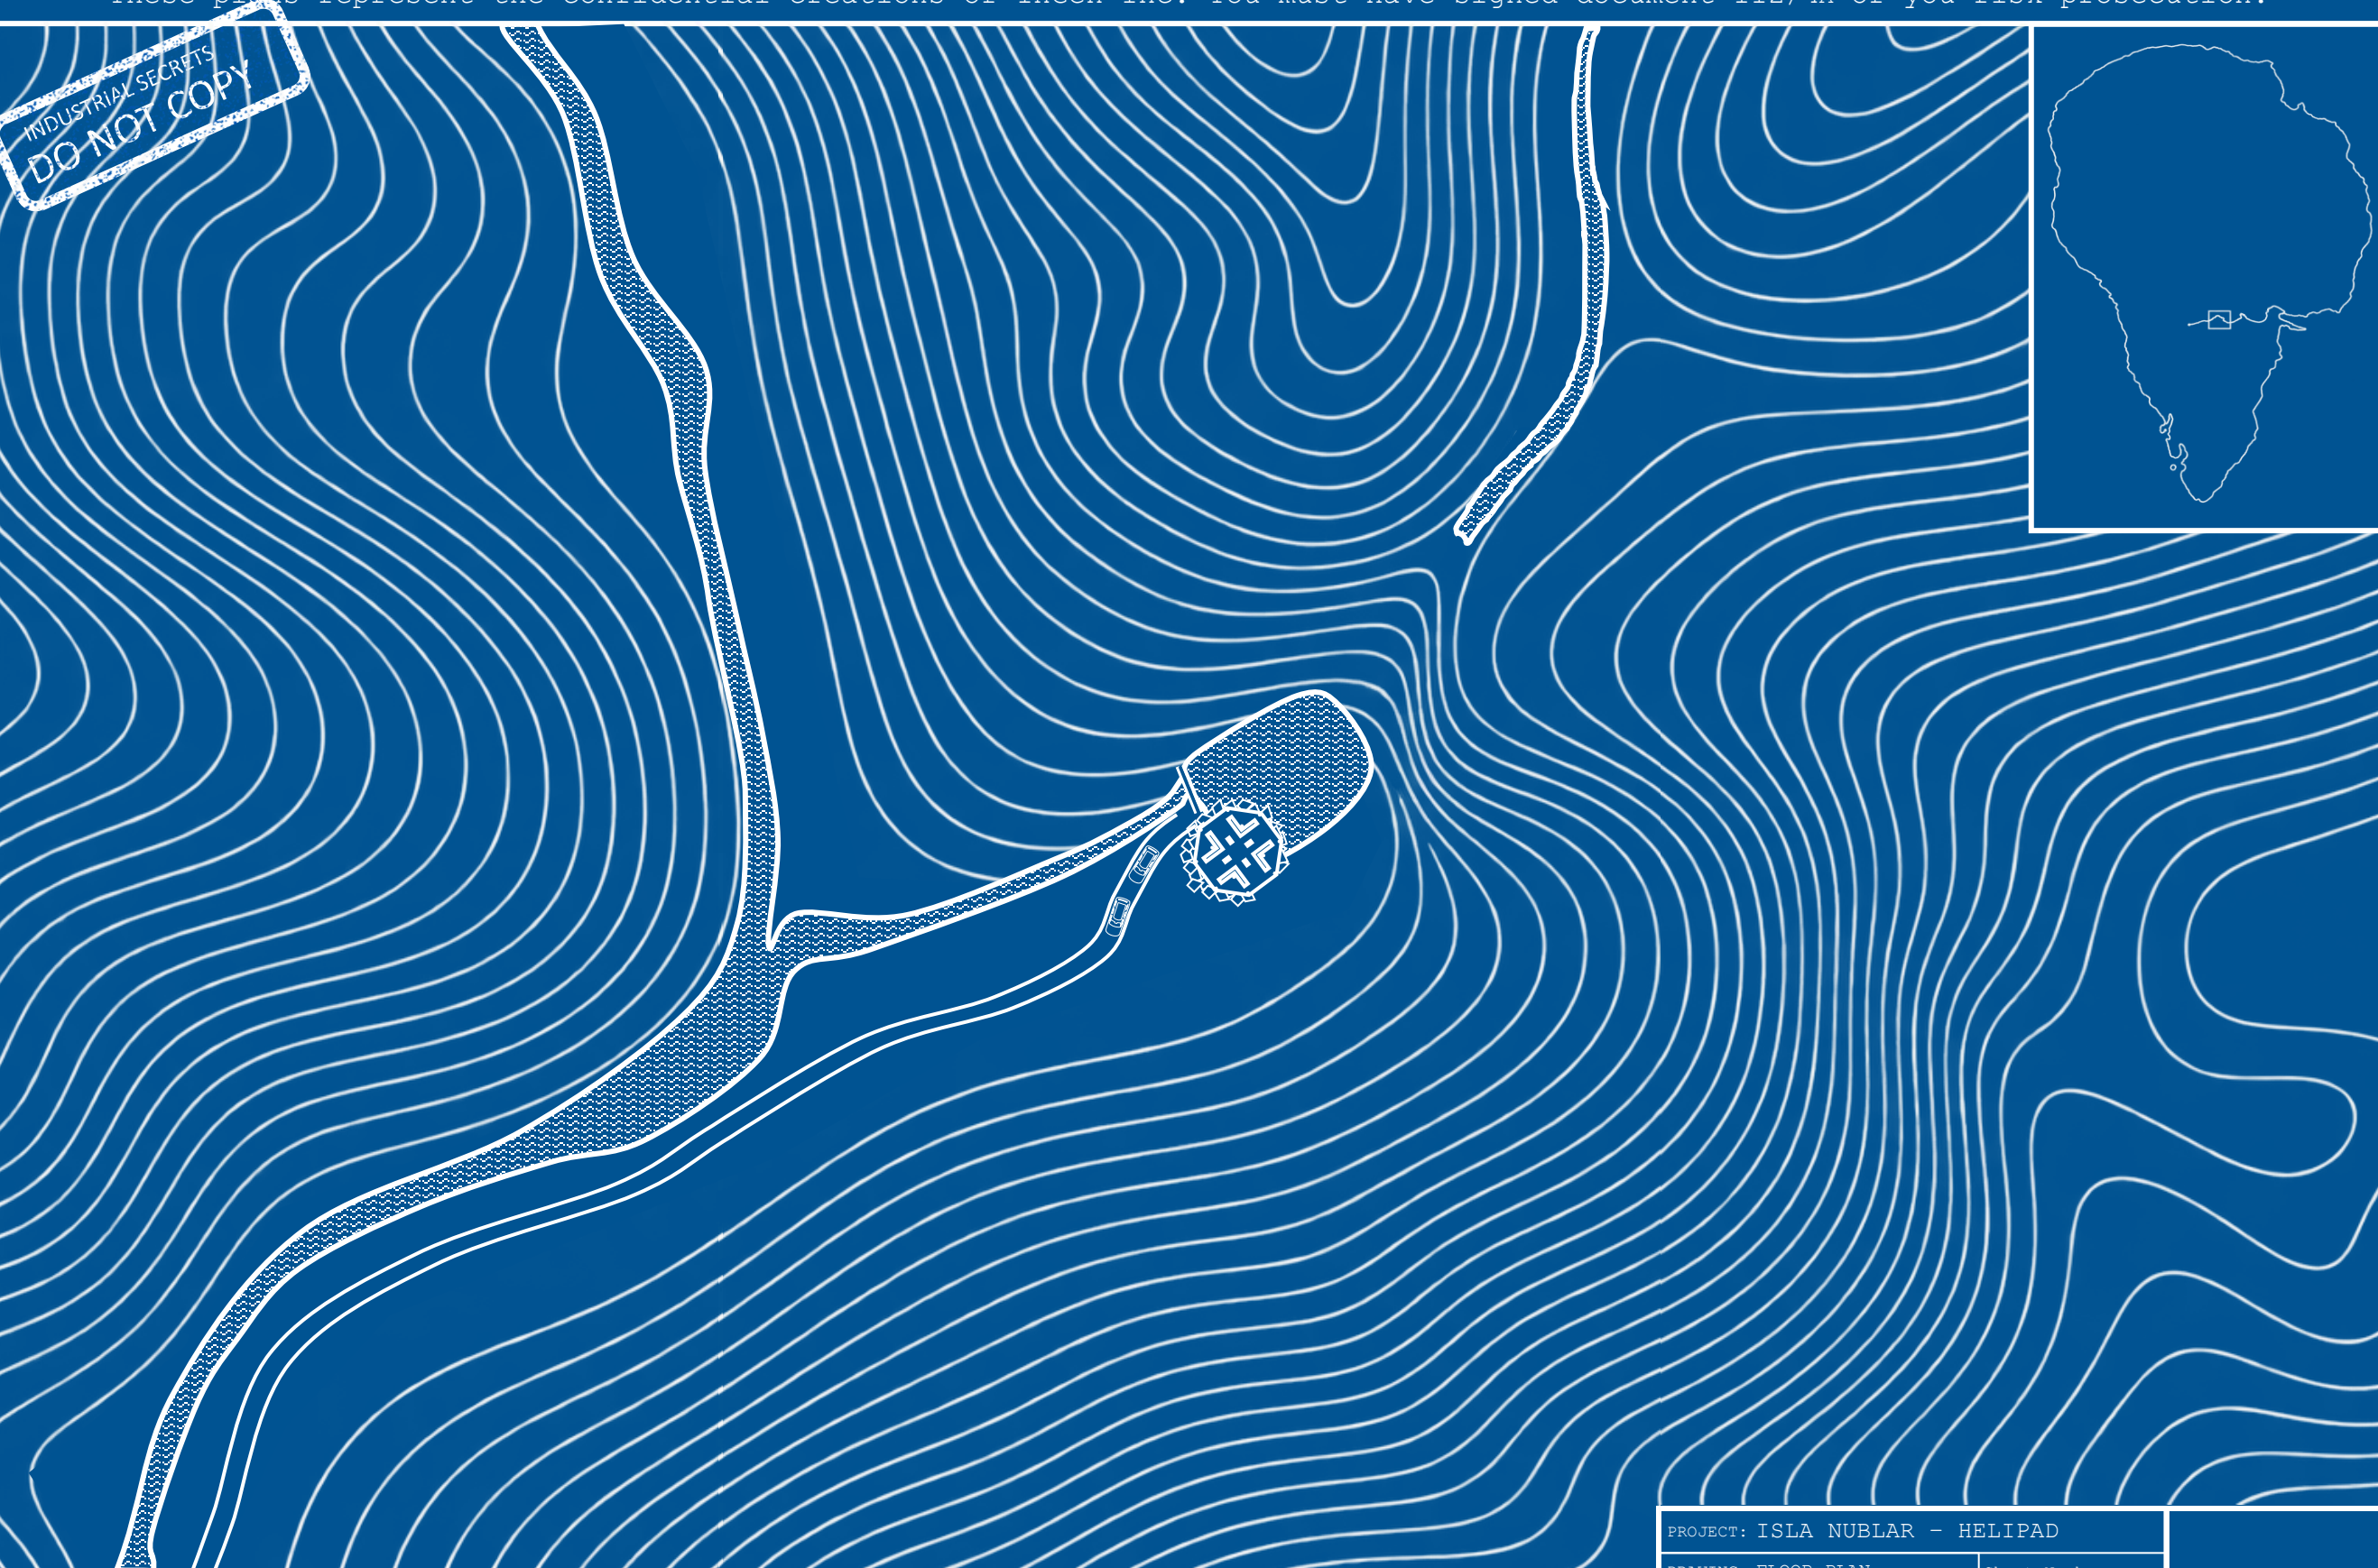


DUNNING, MURPHY AND ASSOCIATES, NEW YORK

DESIGN PARTNER - RICHARD MURPHY
SENIOR DESIGNER - THEODORE CHEN
ADMIN. PARTNER - SHELDON JAMES


PROJECT: ISLA NUBLAR – HELIPAD		Sheet Number: A-5
DRAWING: FLOOR PLAN		
SCALE: 1 : 200		
DATE: MAY 1, 1988		

These plans represent the confidential creations of InGen Inc. You must have signed document 112/4A or you risk prosecution.


INDUSTRIAL SECRETS
DO NOT COPY

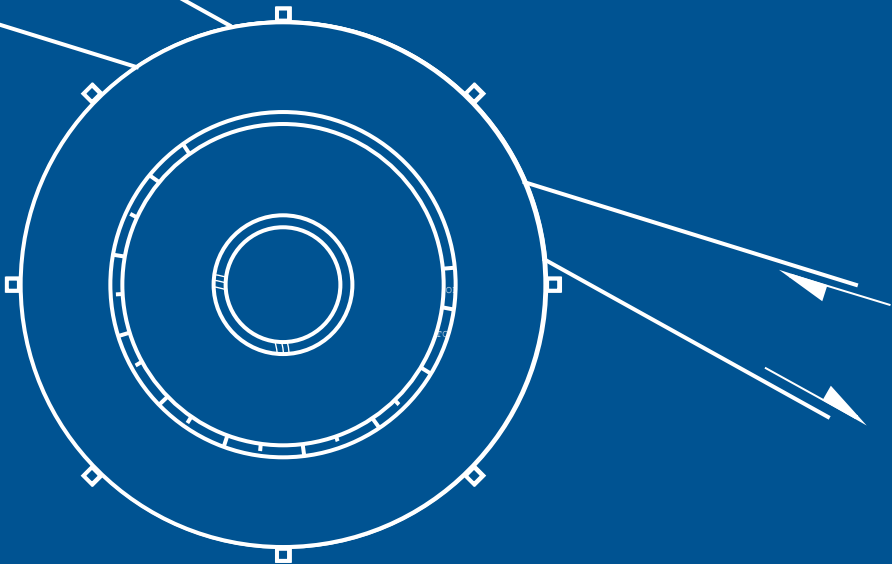


Plan View - Exterior

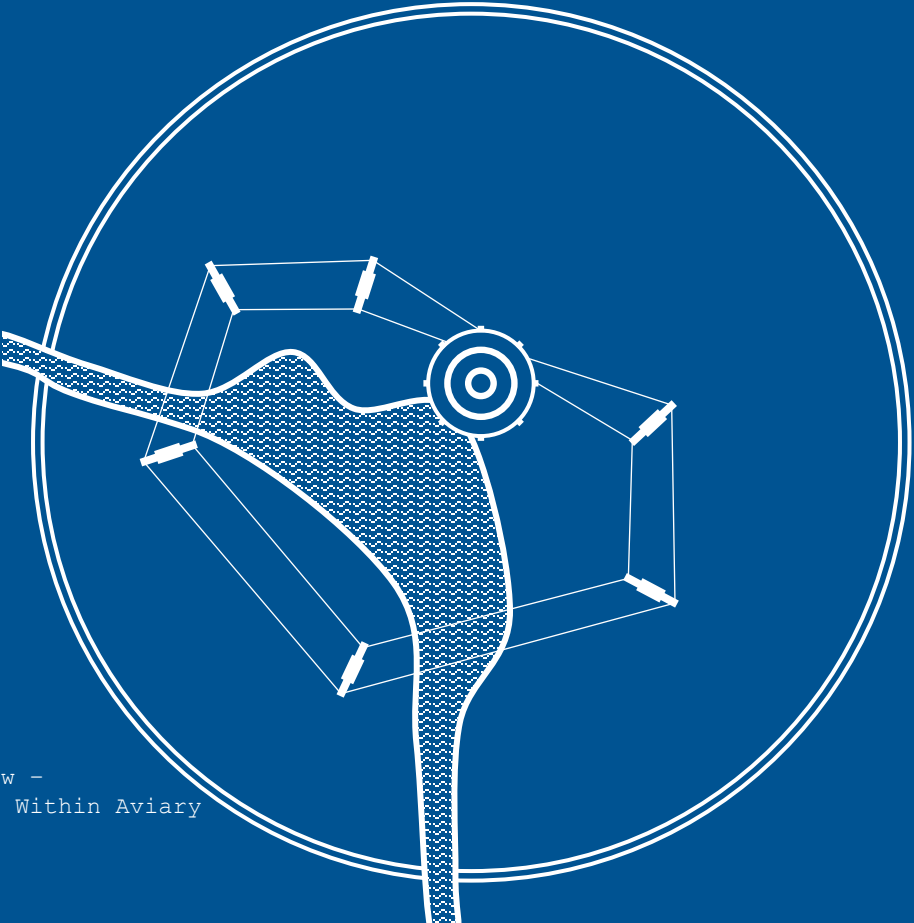


Plan View -
Location Within Aviary

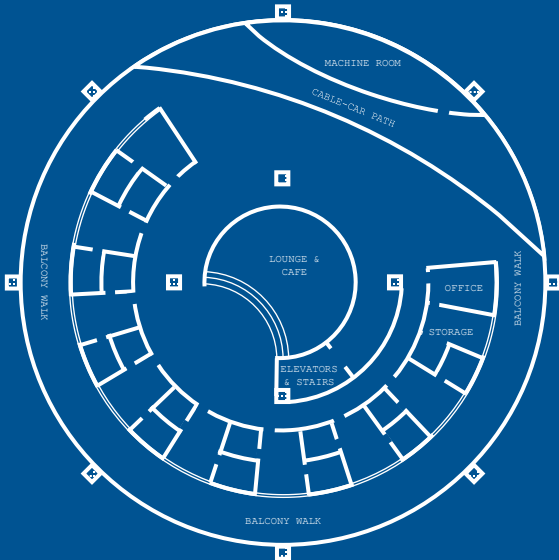


Plan View - Elevated Platform

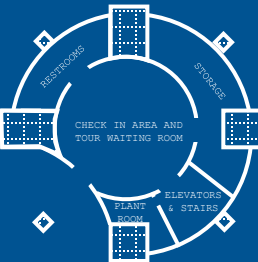

Plan View - Ground Floor

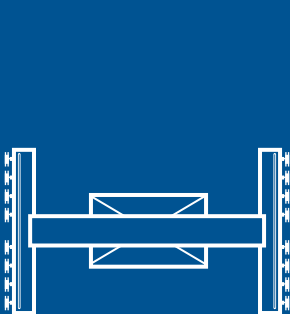

Cable-car Pylon -
Plan View

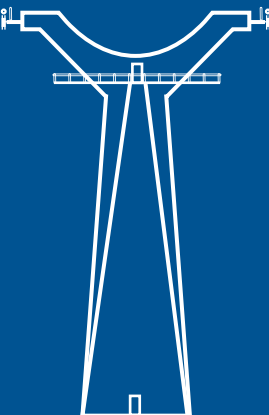



Cable-car Pylon -
Front Elevation

DUNNING, MURPHY AND ASSOCIATES, NEW YORK

DESIGN PARTNER - RICHARD MURPHY
SENIOR DESIGNER - THEODORE CHEN
ADMIN. PARTNER - SHELDON JAMES

PROJECT: ISLA NUBLAR - PTERATOPS LODGE		Sheet Number: A-6
DRAWING: FLOOR PLAN		
SCALE: 1 : 200		
DATE: MAY 1, 1988		

These plans represent the confidential creations of InGen Inc. You must have signed document 112/4A or you risk prosecution.

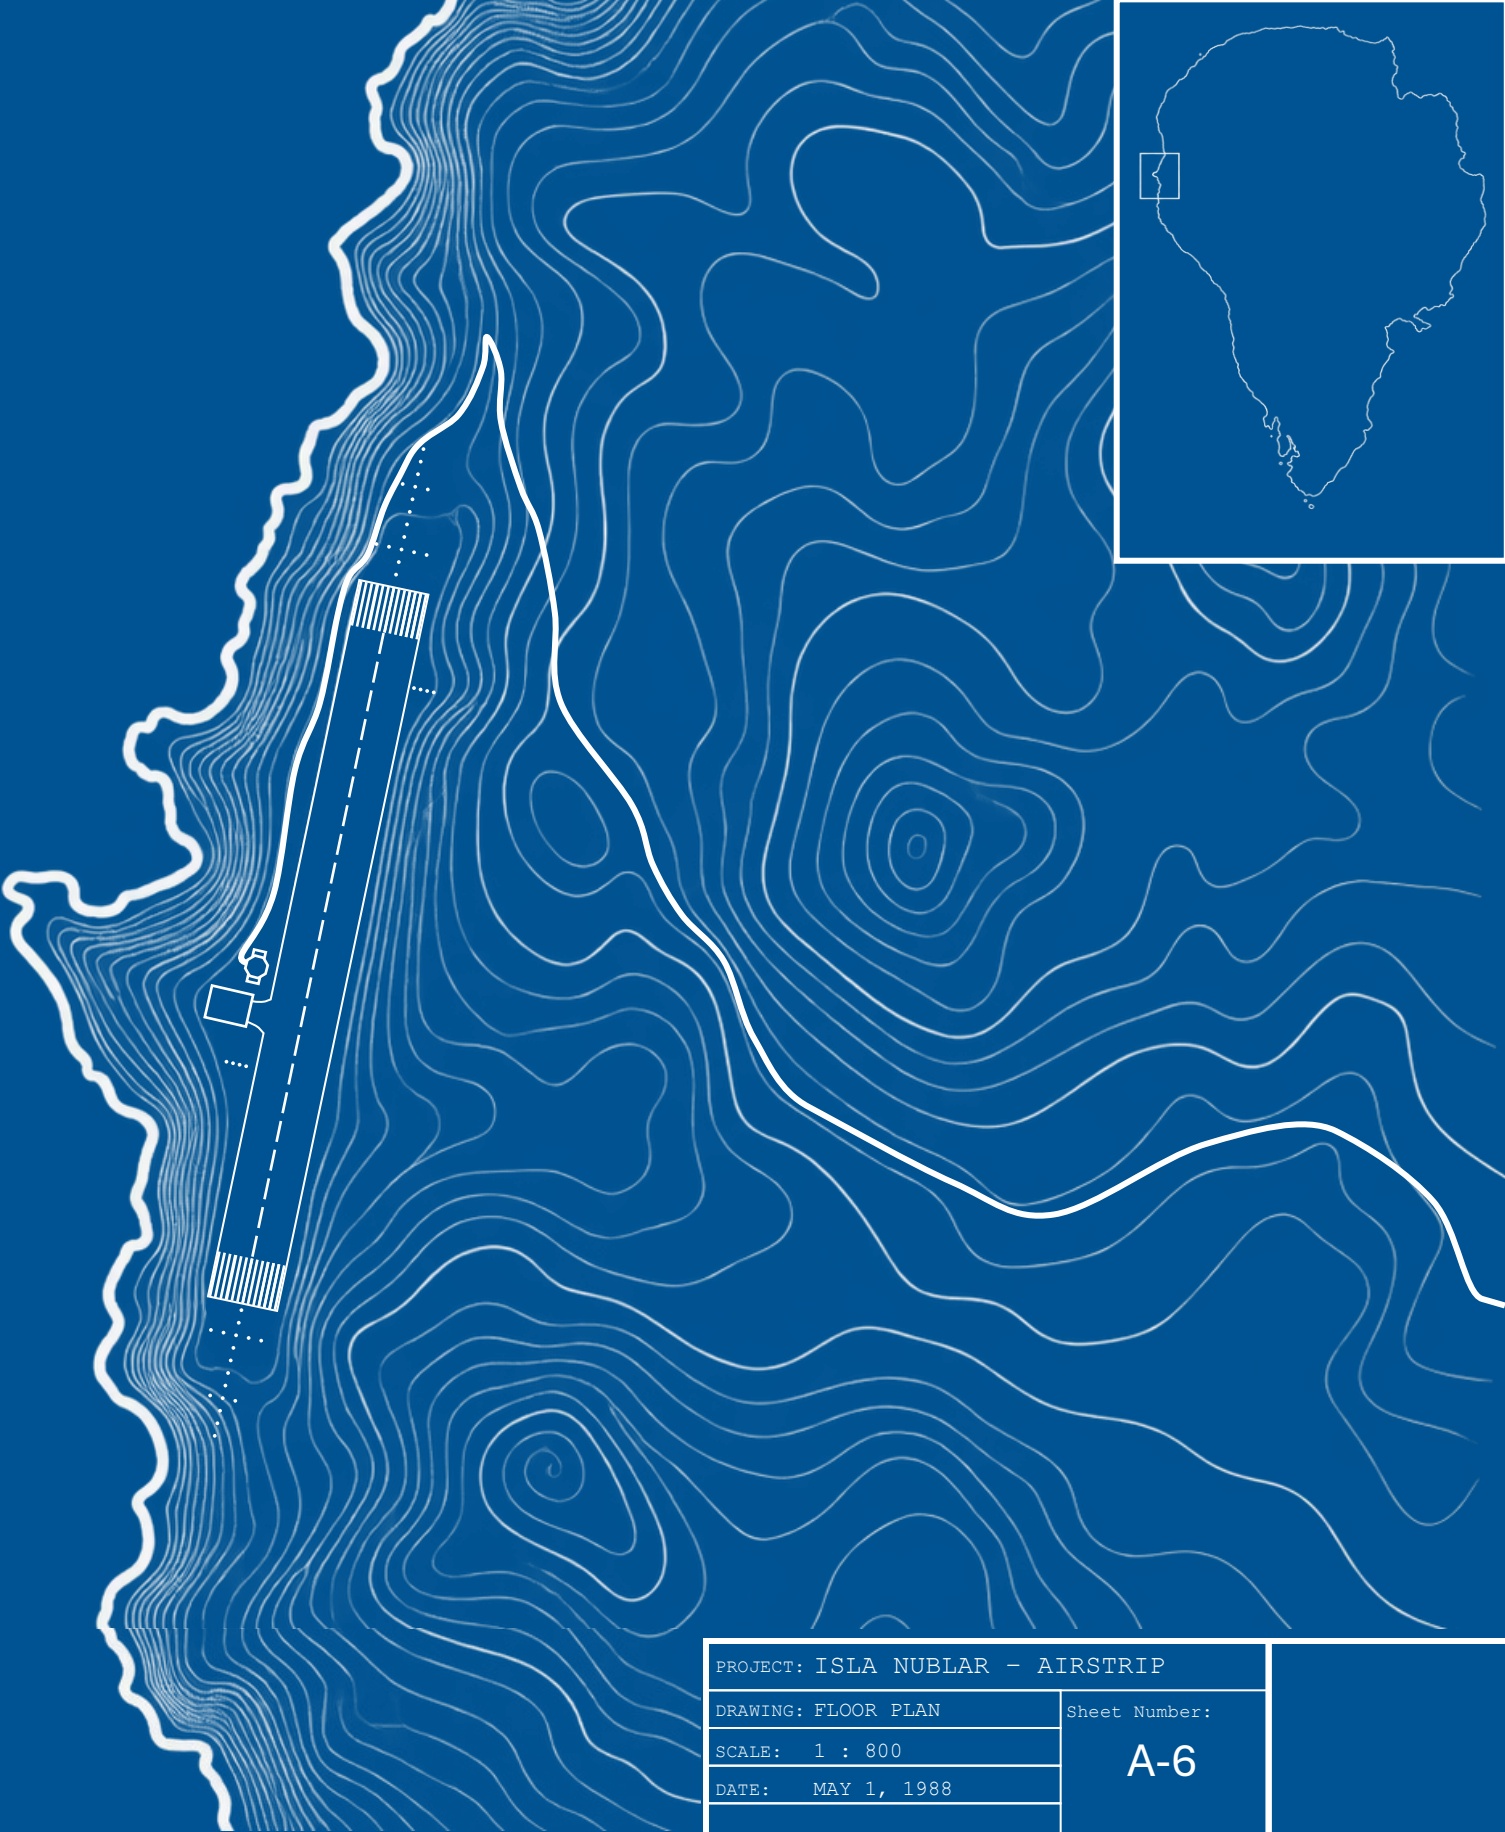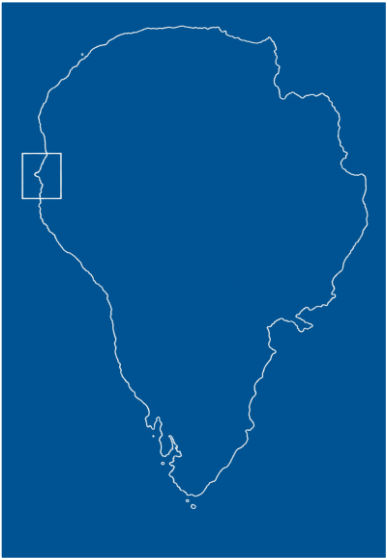


DUNNING, MURPHY AND ASSOCIATES, NEW YORK
DESIGN PARTNER - RICHARD MURPHY SENIOR DESIGNER - THEODORE CHEN ADMIN. PARTNER - SHELDON JAMES

PROJECT: ISLA NUBLAR - AIRSTRIP		Sheet Number: A-6	
DRAWING: FLOOR PLAN			
SCALE: 1 : 800			
DATE: MAY 1, 1988			

These plans represent the confidential creations of InGen Inc. You must have signed document 112/4A or you risk prosecution.

INDUSTRIAL SECRETS
DO NOT COPY

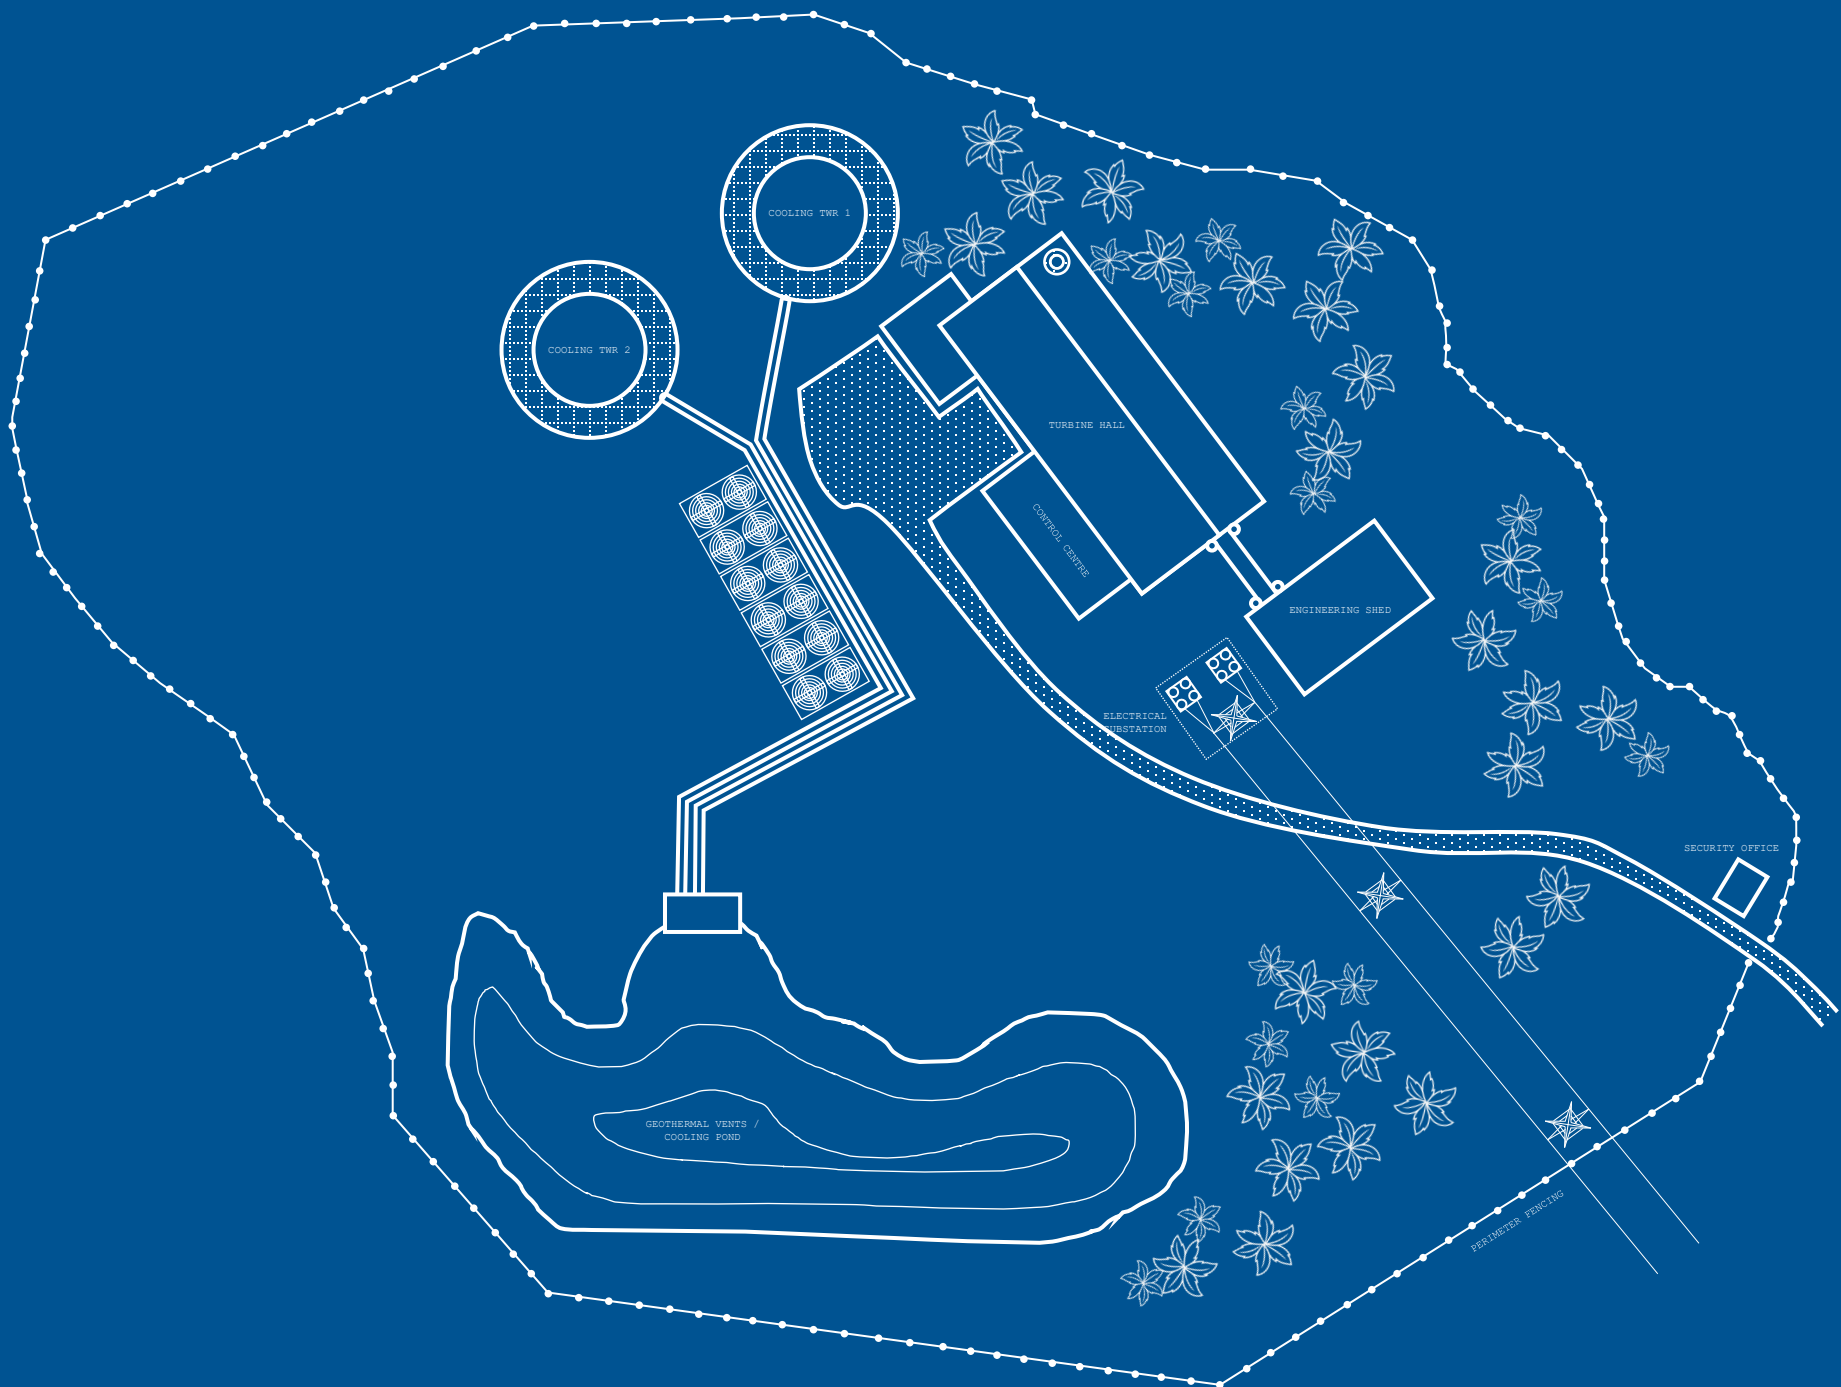


Plan View - Exterior


DUNNING, MURPHY AND ASSOCIATES, NEW YORK
DESIGN PARTNER - RICHARD MURPHY SENIOR DESIGNER - THEODORE CHEN ADMIN. PARTNER - SHELDON JAMES

PROJECT: ISLA NUBLAR – GEOTHERMAL PWR	
DRAWING: FLOOR PLAN	Sheet Number:
SCALE: 1 : 400	A-7
DATE: MAY 1, 1988	

These plans represent the confidential creations of InGen Inc. You must have signed document 112/4A or you risk prosecution.

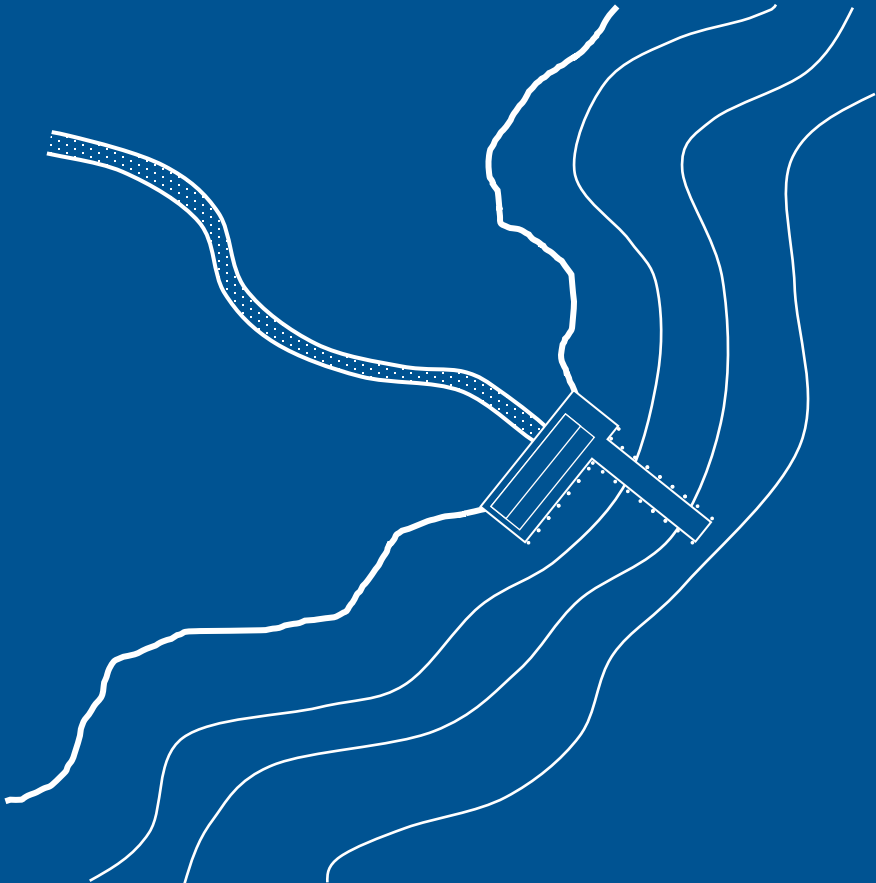

Plan View - Exterior

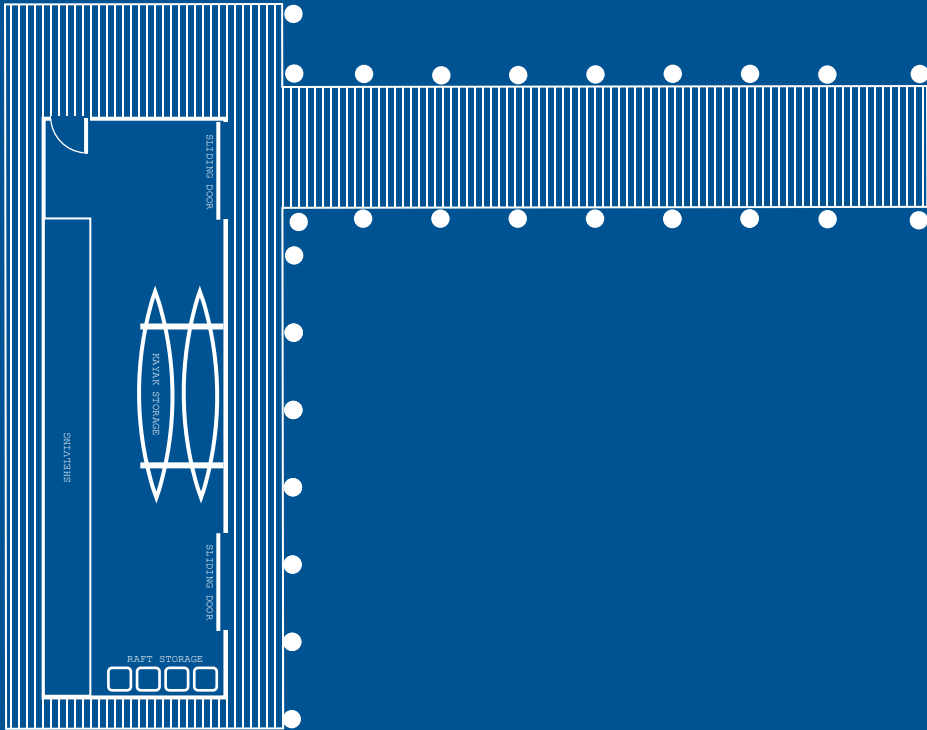


Plan View - Ground Floor

DUNNING, MURPHY AND ASSOCIATES, NEW YORK


DESIGN PARTNER - RICHARD MURPHY
SENIOR DESIGNER - THEODORE CHEN
ADMIN. PARTNER - SHELDON JAMES

PROJECT: ISLA NUBLAR - LAKE BOATHOUSE	
DRAWING: FLOOR PLAN	Sheet Number: A-11
SCALE: 1 : 50	
DATE: MAY 1, 1988	


These plans represent the confidential creations of InGen Inc. You must have signed document 112/4A or you risk prosecution.

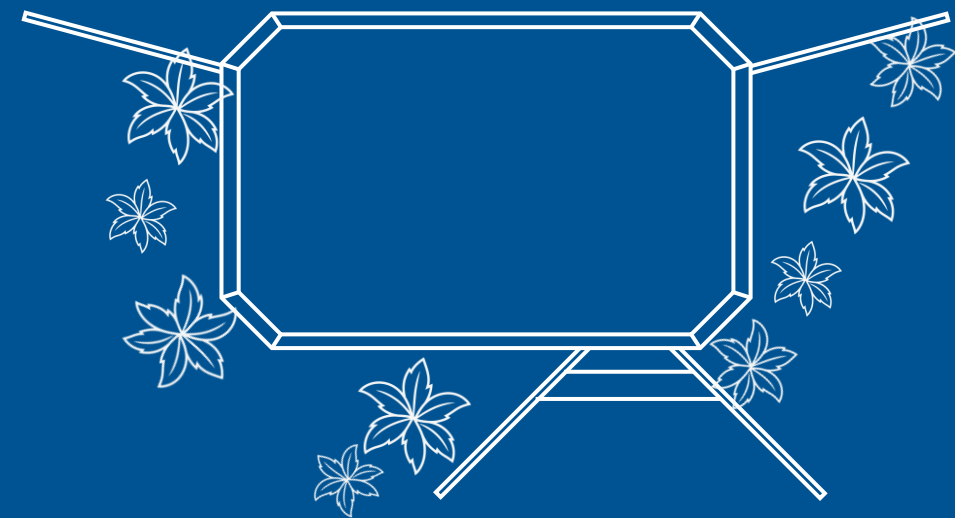


Plan View - Exterior

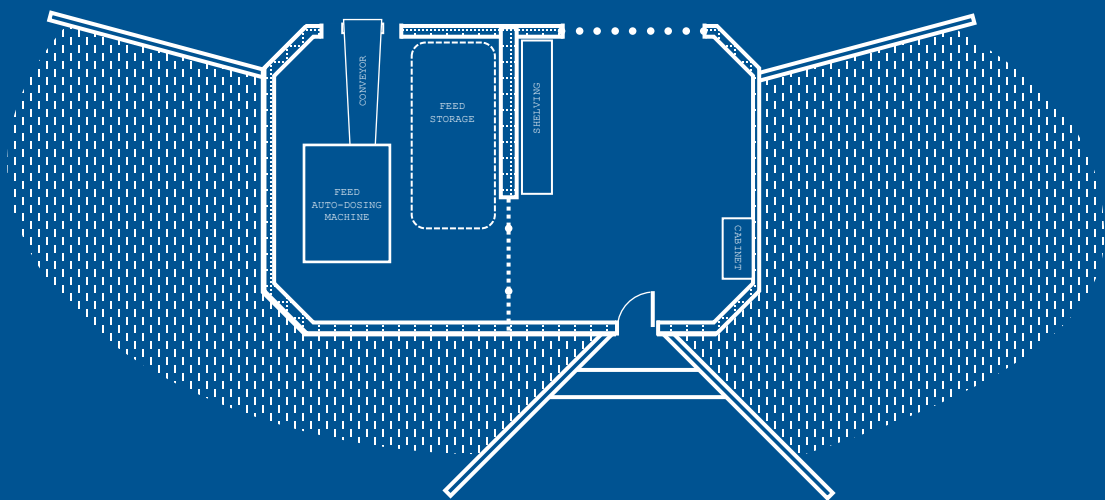

Plan View - Ground Floor

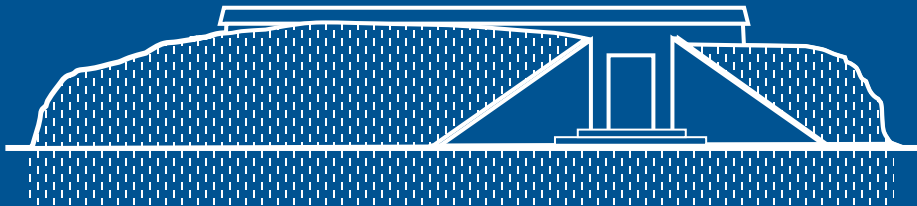

Front elevation

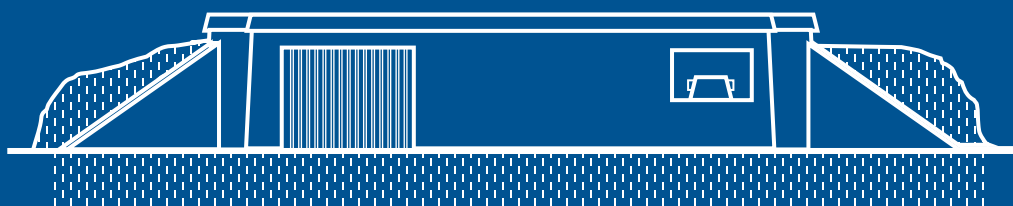

Rear elevation

DUNNING, MURPHY AND ASSOCIATES, NEW YORK

DESIGN PARTNER - RICHARD MURPHY
SENIOR DESIGNER - THEODORE CHEN
ADMIN. PARTNER - SHELDON JAMES

PROJECT: ISLA NUBLAR – FEED BUNKER

DRAWING: FLOOR PLAN

Sheet Number:

SCALE: 1 : 50

DATE: MAY 1, 1988

A-12